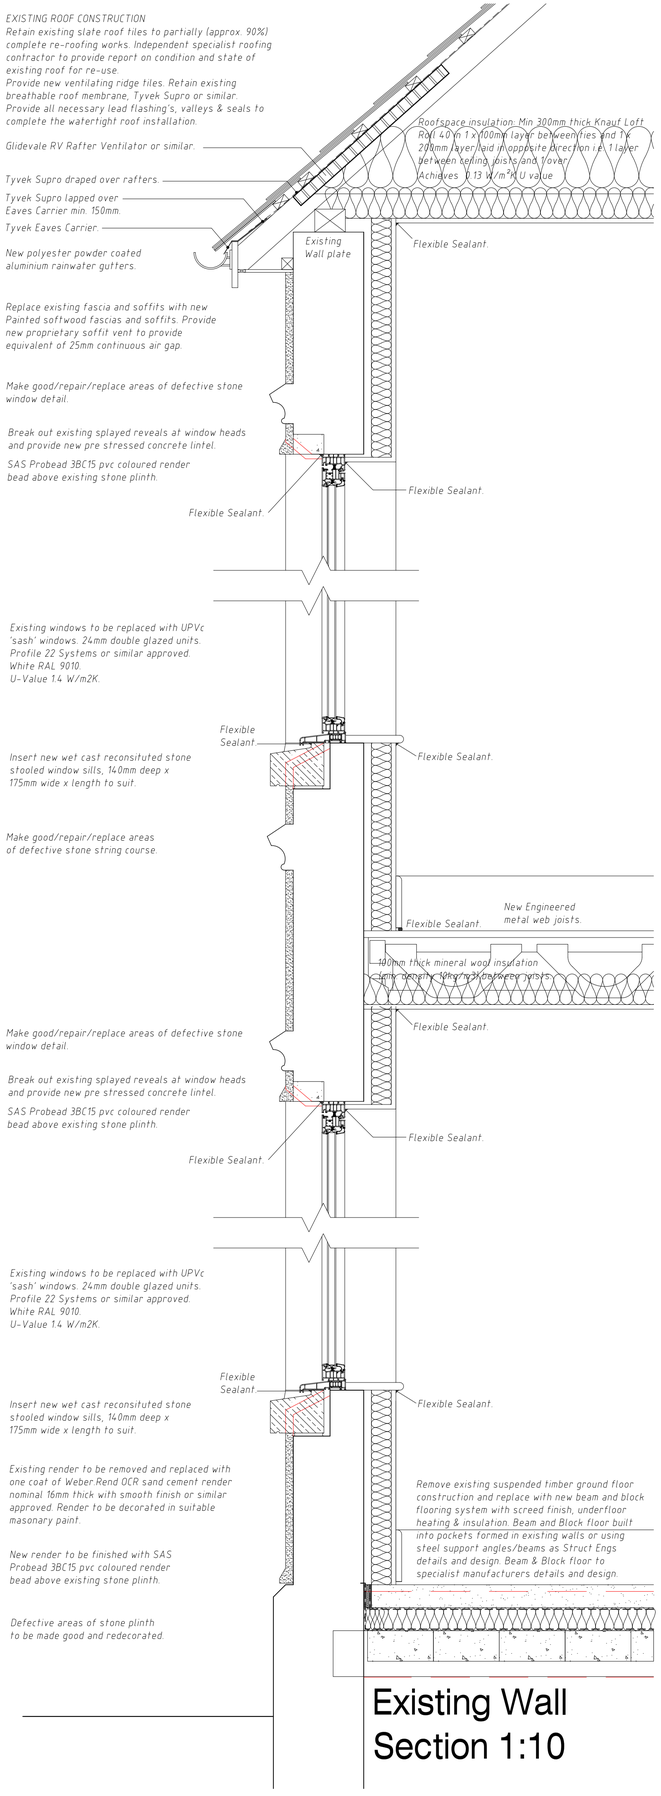


## Existing Wall Section 1:10

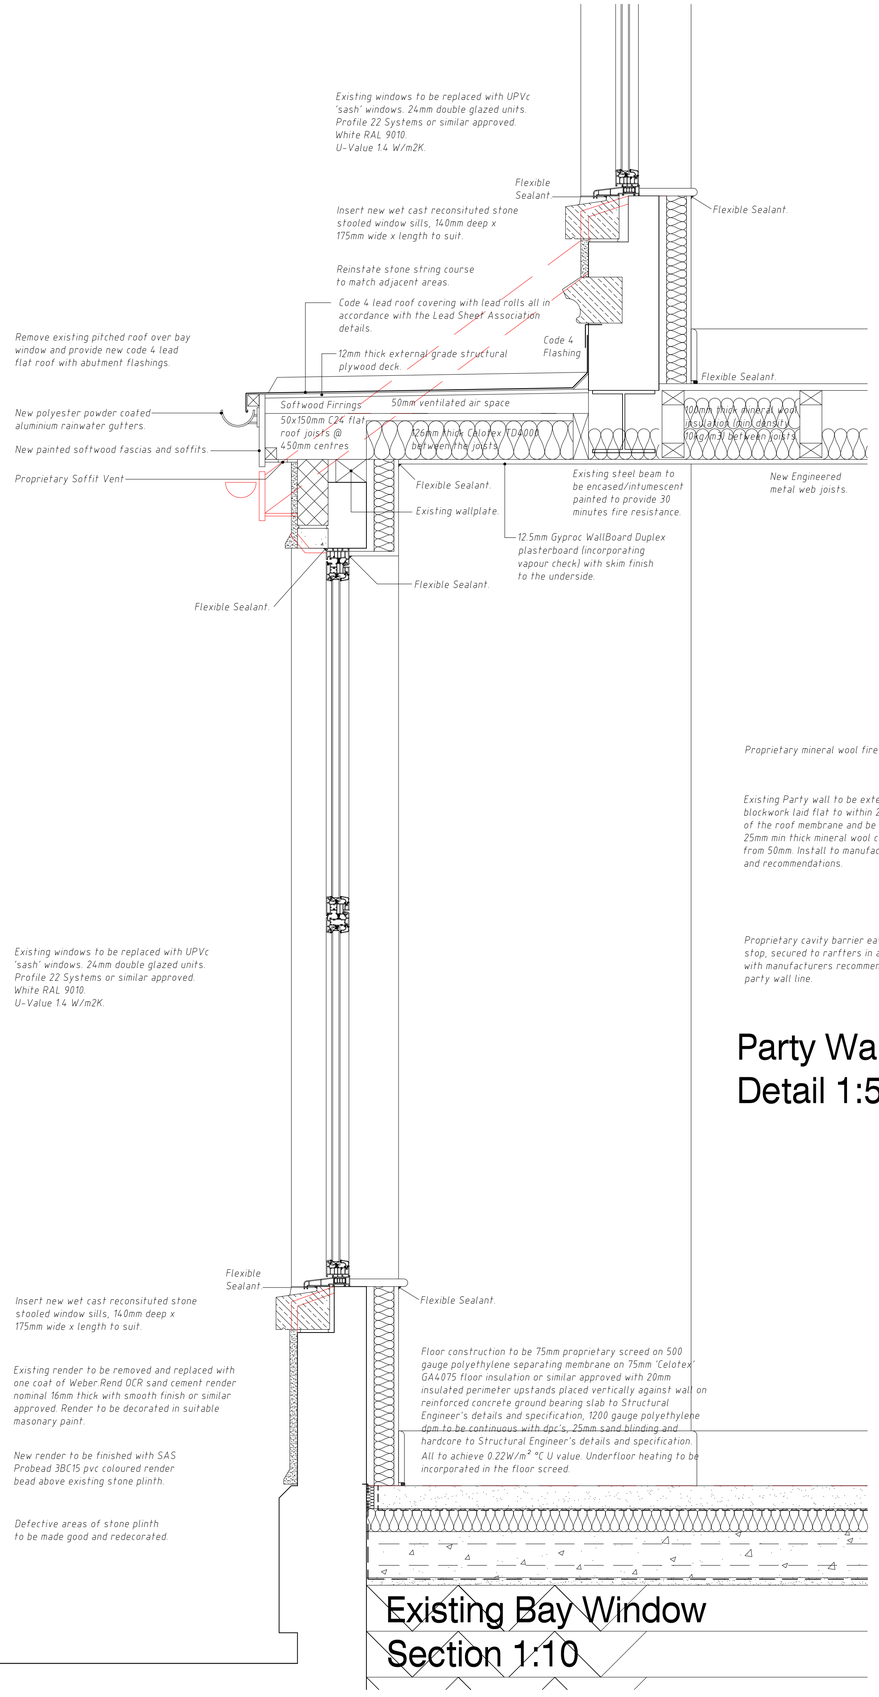


## Existing Bay Window Section 1:10

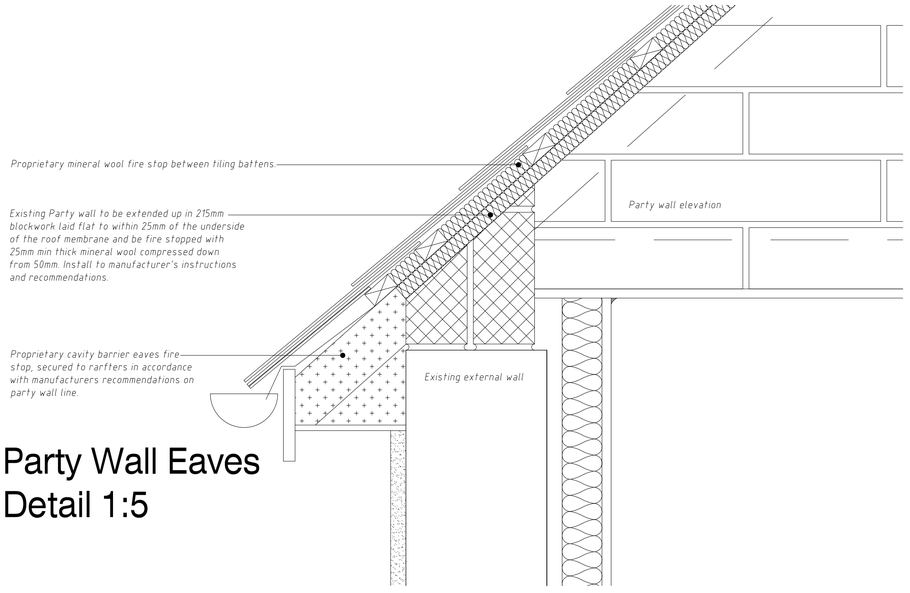


## Party Wall Eaves Detail 1:5

| rev. | date | | drawn | chk'd |
|---|---|---|---|---|
| Rev A | 24.08.20 | Wall section upated to indicate metal web first floor joists | DB | |

Gould Singleton Architects
Earls Way, Halesowen, West Midlands, B63 3HR
Tel: 0121 550 0359 Fax: 0121 550 8088
e-mail: postmaster@gould-singleton.co.uk

scales: 1:10@A1
date: Feb 2020
drawn: PF checked: GSA
number: 19-1756/357a

Proposed Residential Development
106 Vivian Road
Harborne
Birmingham

Details

This drawing and the building works depicted are the copyright of the Architects and may not be reproduced except by written permission. This drawing must be read and checked against any specialist drawings and information provided. Do not scale prints. Figured dimensions only to be taken from this drawing.